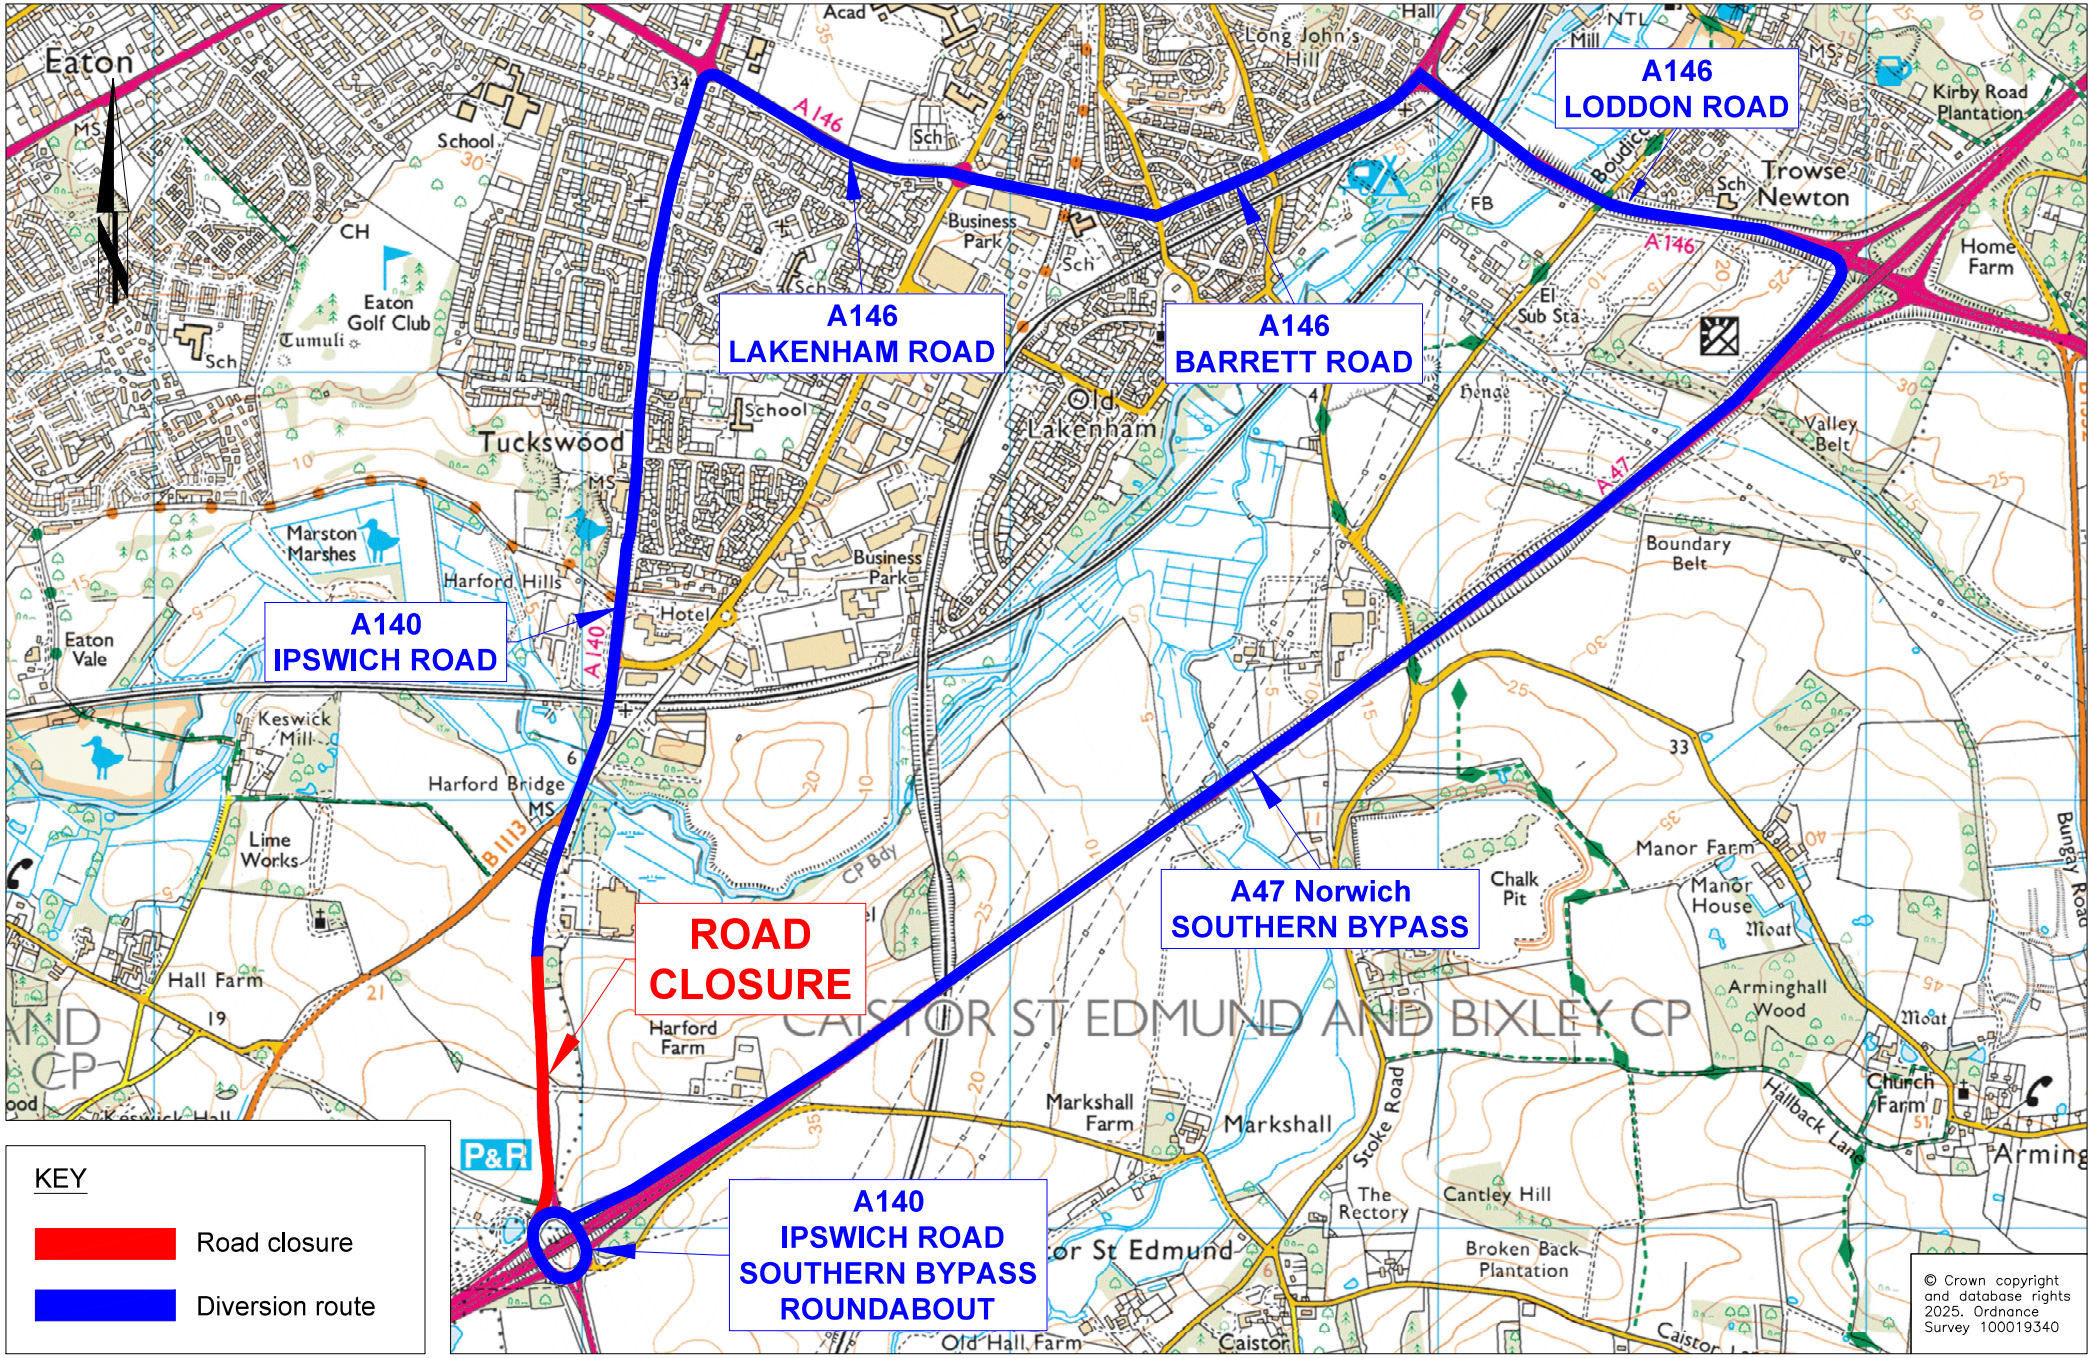

KEY

Road closure

Diversion route

Norfolk County Council

Grahame Bygrave
Director of Highways, Transport & Waste
Norfolk County Council
County Hall
Martineau Lane
Norwich NR1 2DH

DRAWING TITLE

ROAD CLOSURE AND DIVERSION PLAN

REV.	DESCRIPTION	DRAWN BY	CHECKED	DATE

Drawing Status:

	INITIALS	DATE
SURVEYED BY	PC	2022
DESIGNED BY	RD	09/25
DRAWN BY	RD	09/25
CHECKED BY	PS	09/25

DRAWING No. PAA017-HP1-01101-001

PROJECT TITLE HARFORD PARK AND RIDE BUS LANE SCHEME

SCALE NTS

FILE No. PAA017